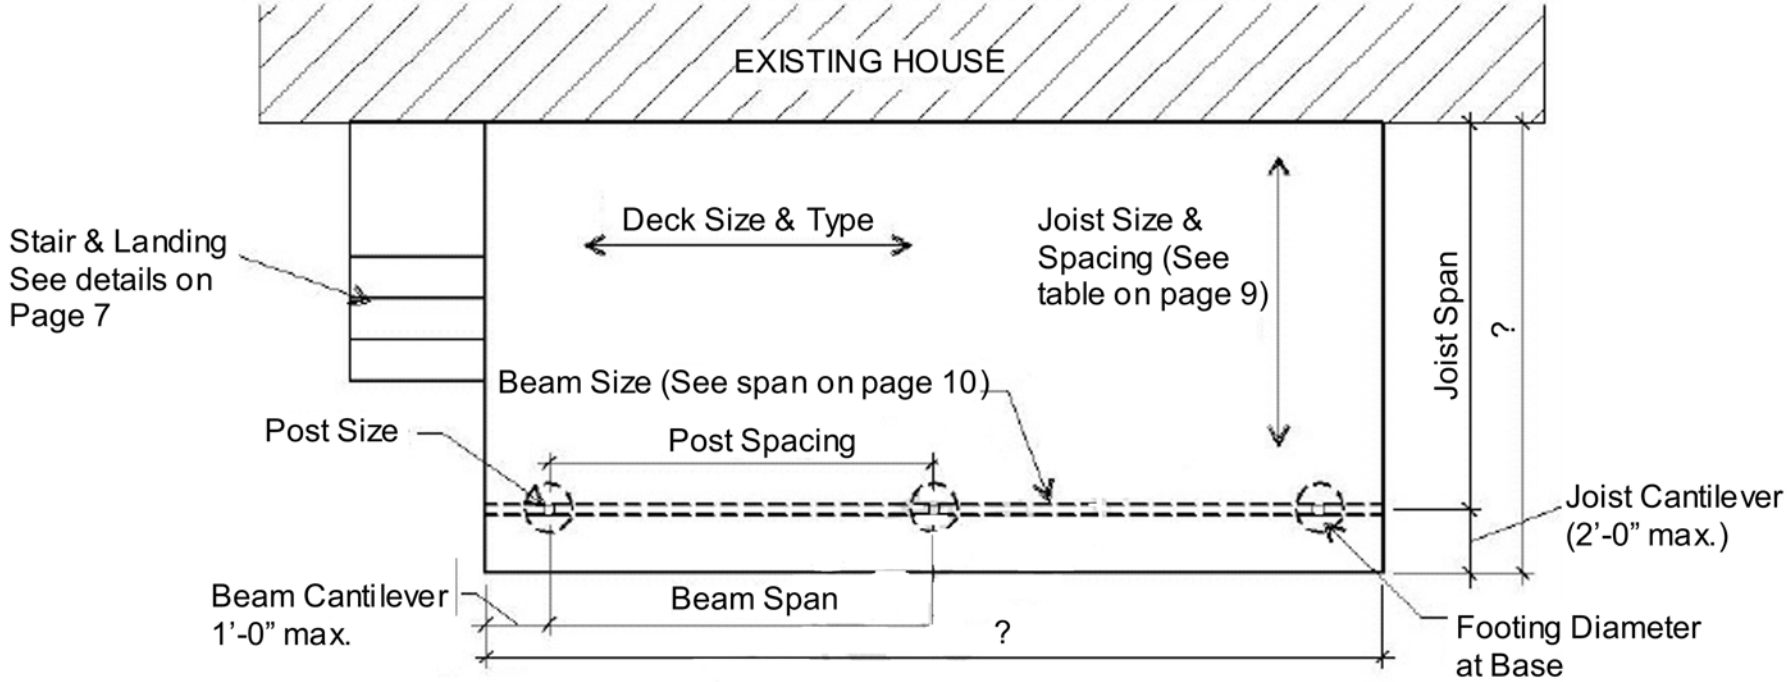

FLOOR PLAN

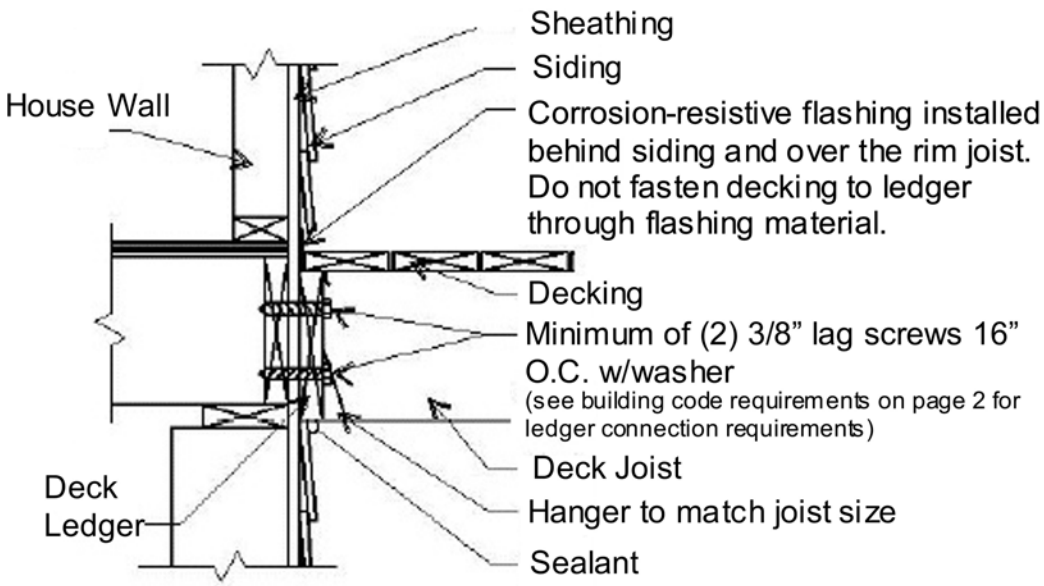

LEDGER CONNECTION DETAIL

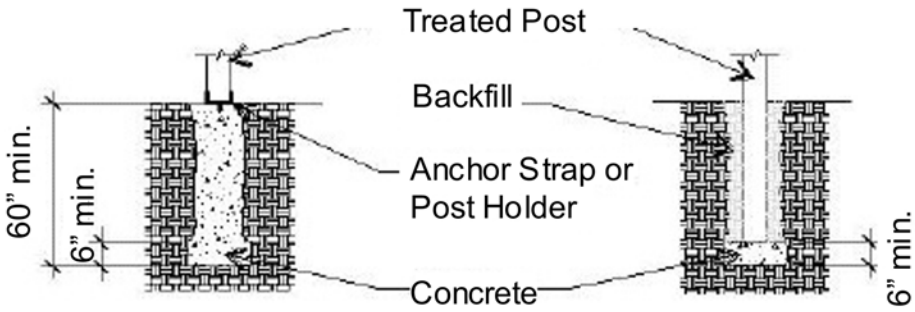

TYPICAL POST FOOTING EXAMPLES